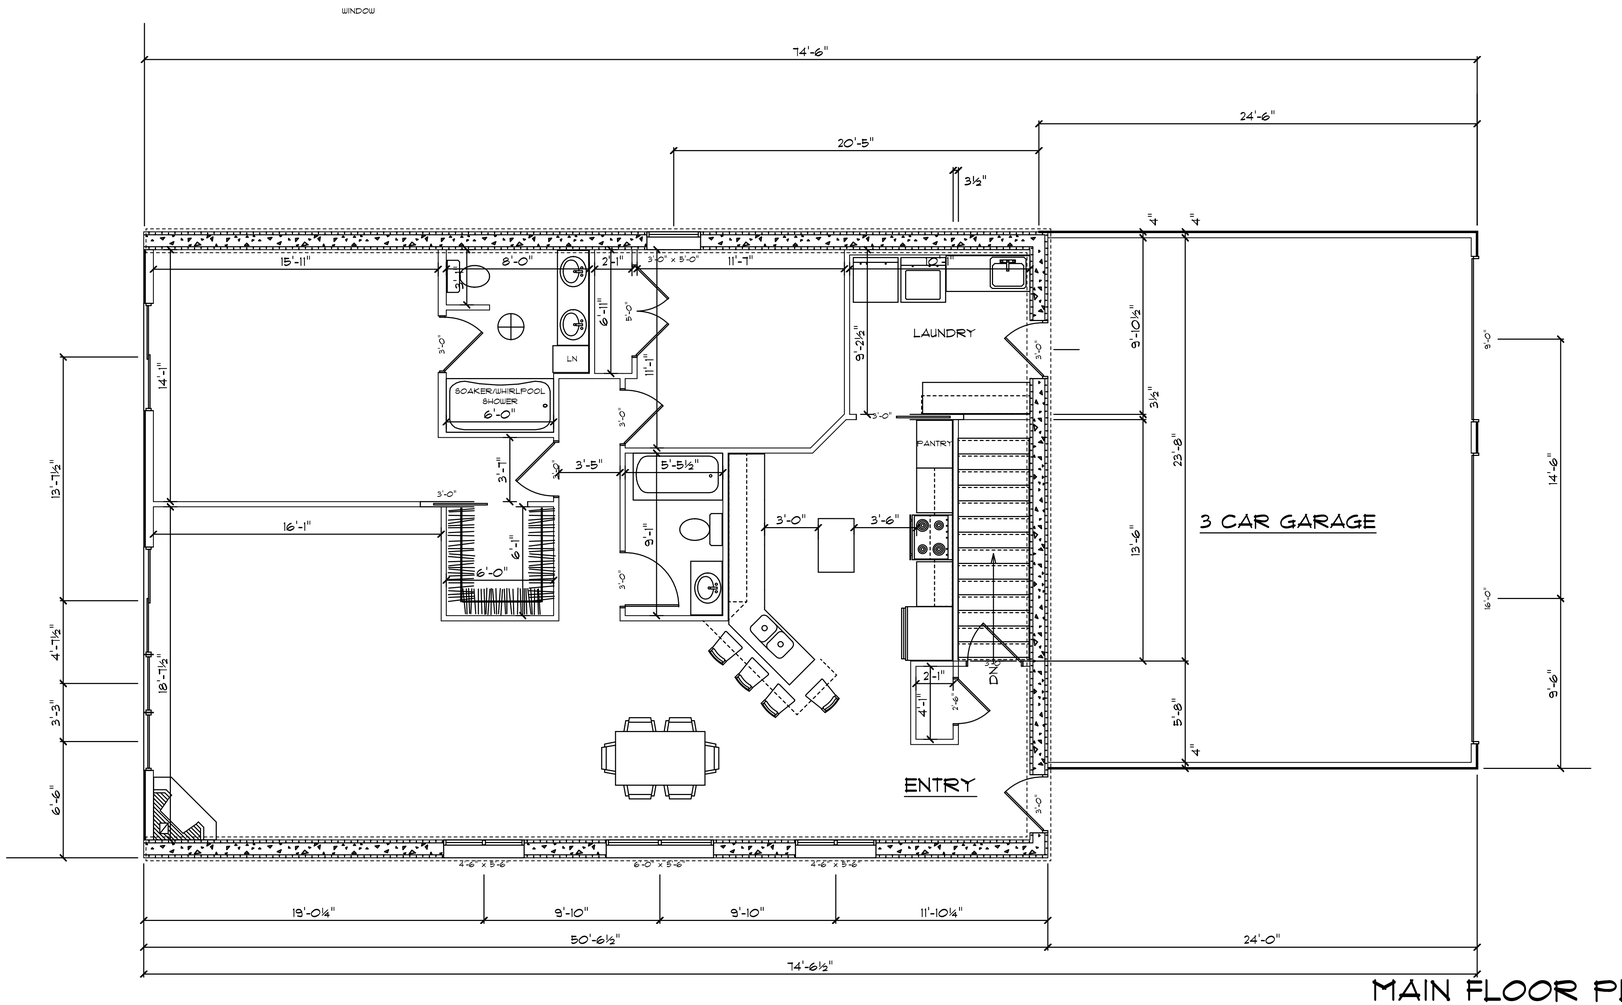

MAIN FLOOR PLAN

Scale 1/4"=1'-0"

These general drawings are not produced by an Architect or Engineering firm. Before construction customer should consult a contractor or architect to assure that the plans purchased are properly designed to satisfy 1.) state or local building codes/regulations, 2.) the projects structural requirements, or 3.) existing conditions specific to the site. UBC assumes no responsibility for claims or damages arising from errors, omissions, deficiencies or defects of the drawings.

RIVERVIEW #139

DRAWN BY Emily Goeden

UNITED BUILDING CENTERS

800 E. SIOUX, PIERRE, SOUTH DAKOTA, 57501

UBC

REVISION DATE	SHEET
03/01/10	1 OF 2